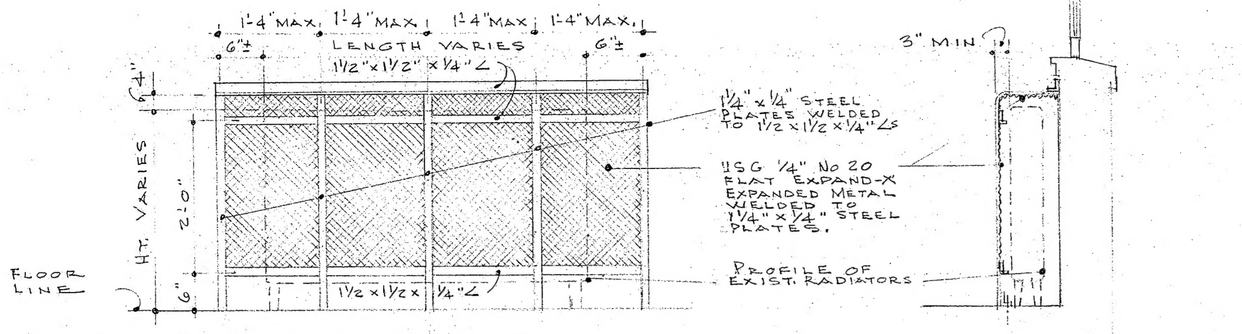

ELEVATION

TYPICAL RADIATOR COVER SCALE 3/4"=1'-0"

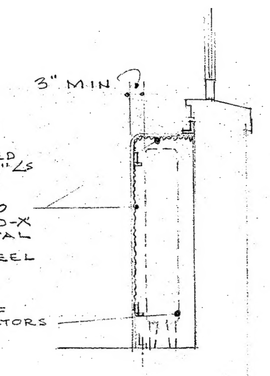

SECTION

SCALE 3/4"=1'-0"

NOTE: FURNISH & INSTALL RADIATOR COVERS AS DETAILED IN ALL BED RMS. IN THE MAIN HOSPITAL BUILDING & NURSES HOME (WHERE RADIATORS ARE PARALLEL TO ADJACENT WALLS.

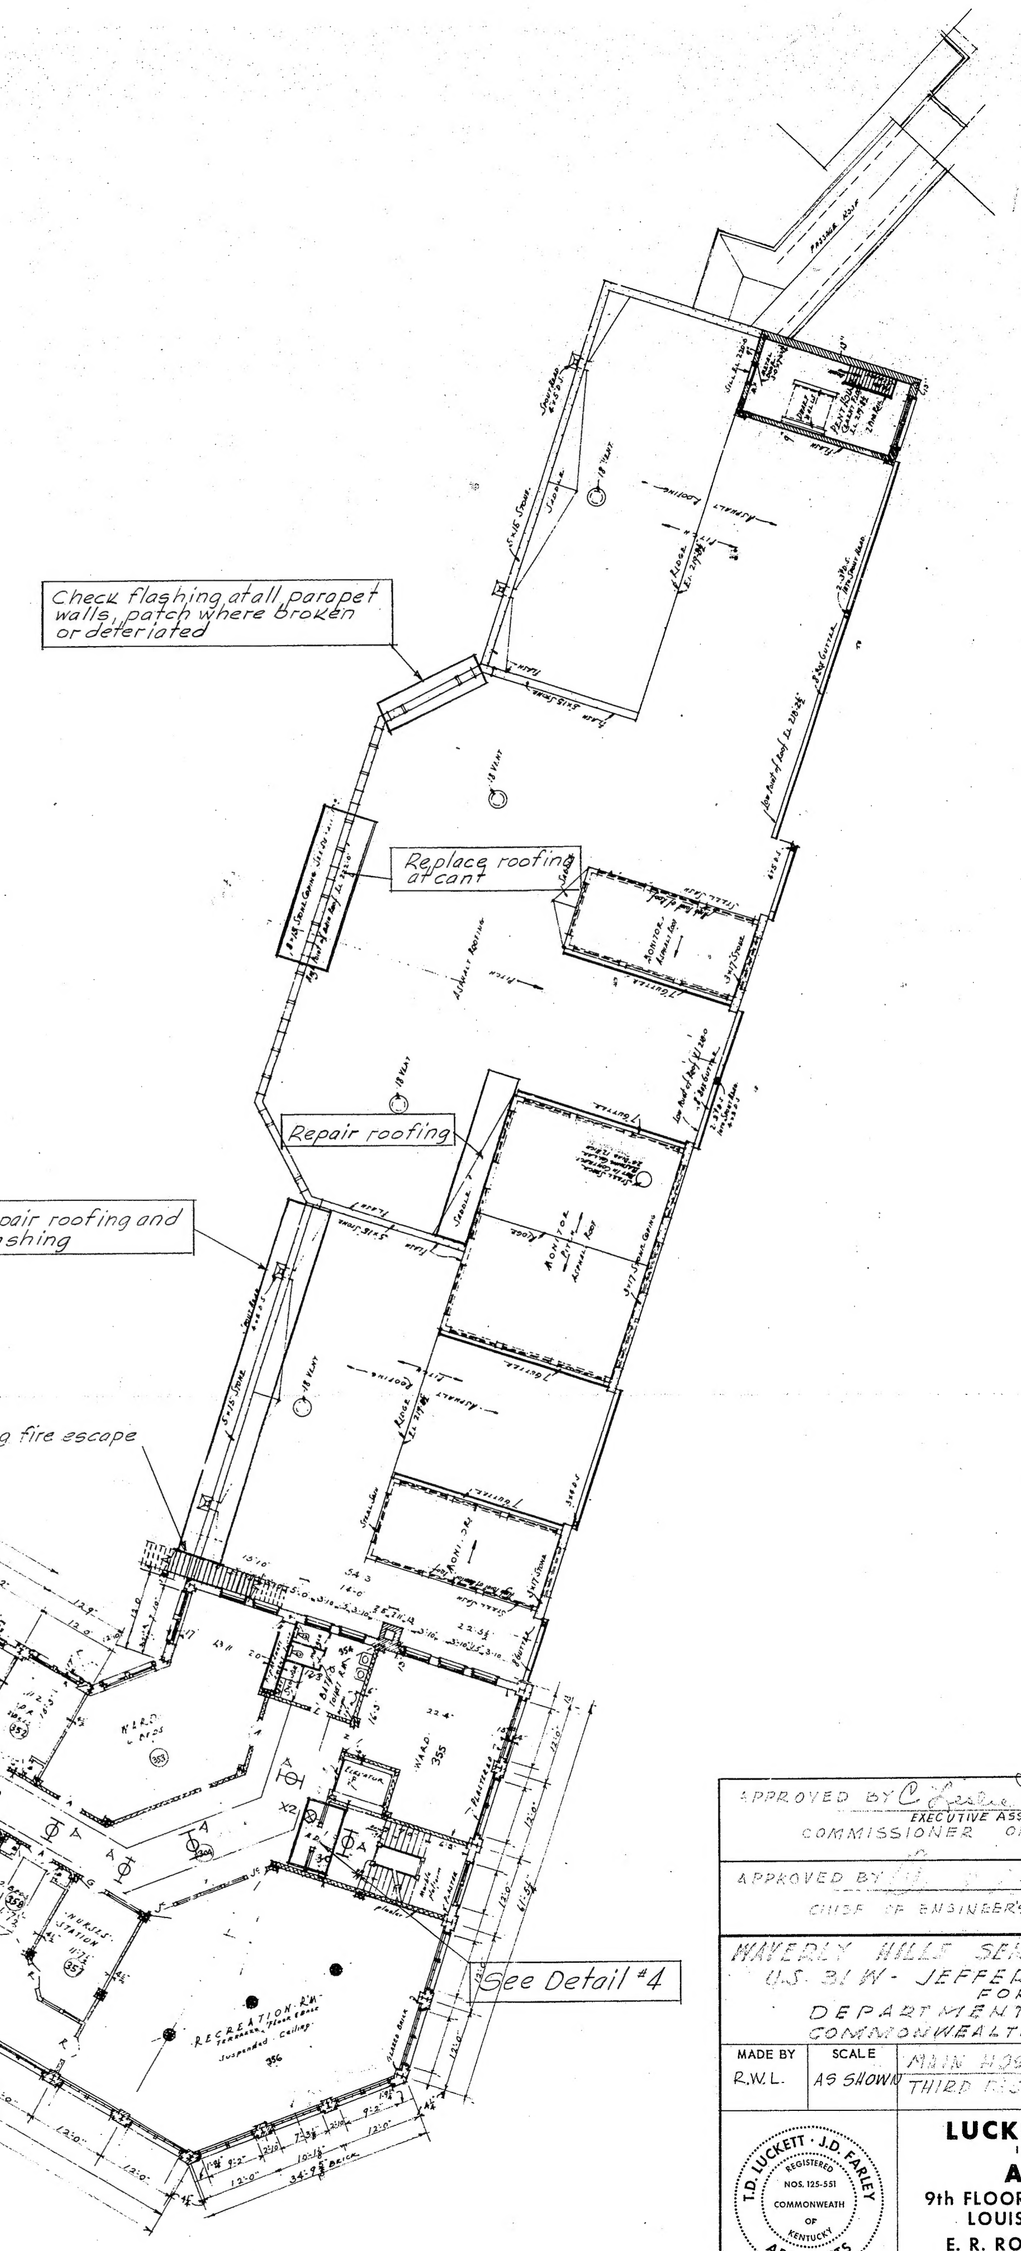
Check flashing at all parapet walls, patch where broken or deteriated
Replace roofing at cant
Repair roofing
Repair roofing and flashing
Existing fire escape
See Detail #4

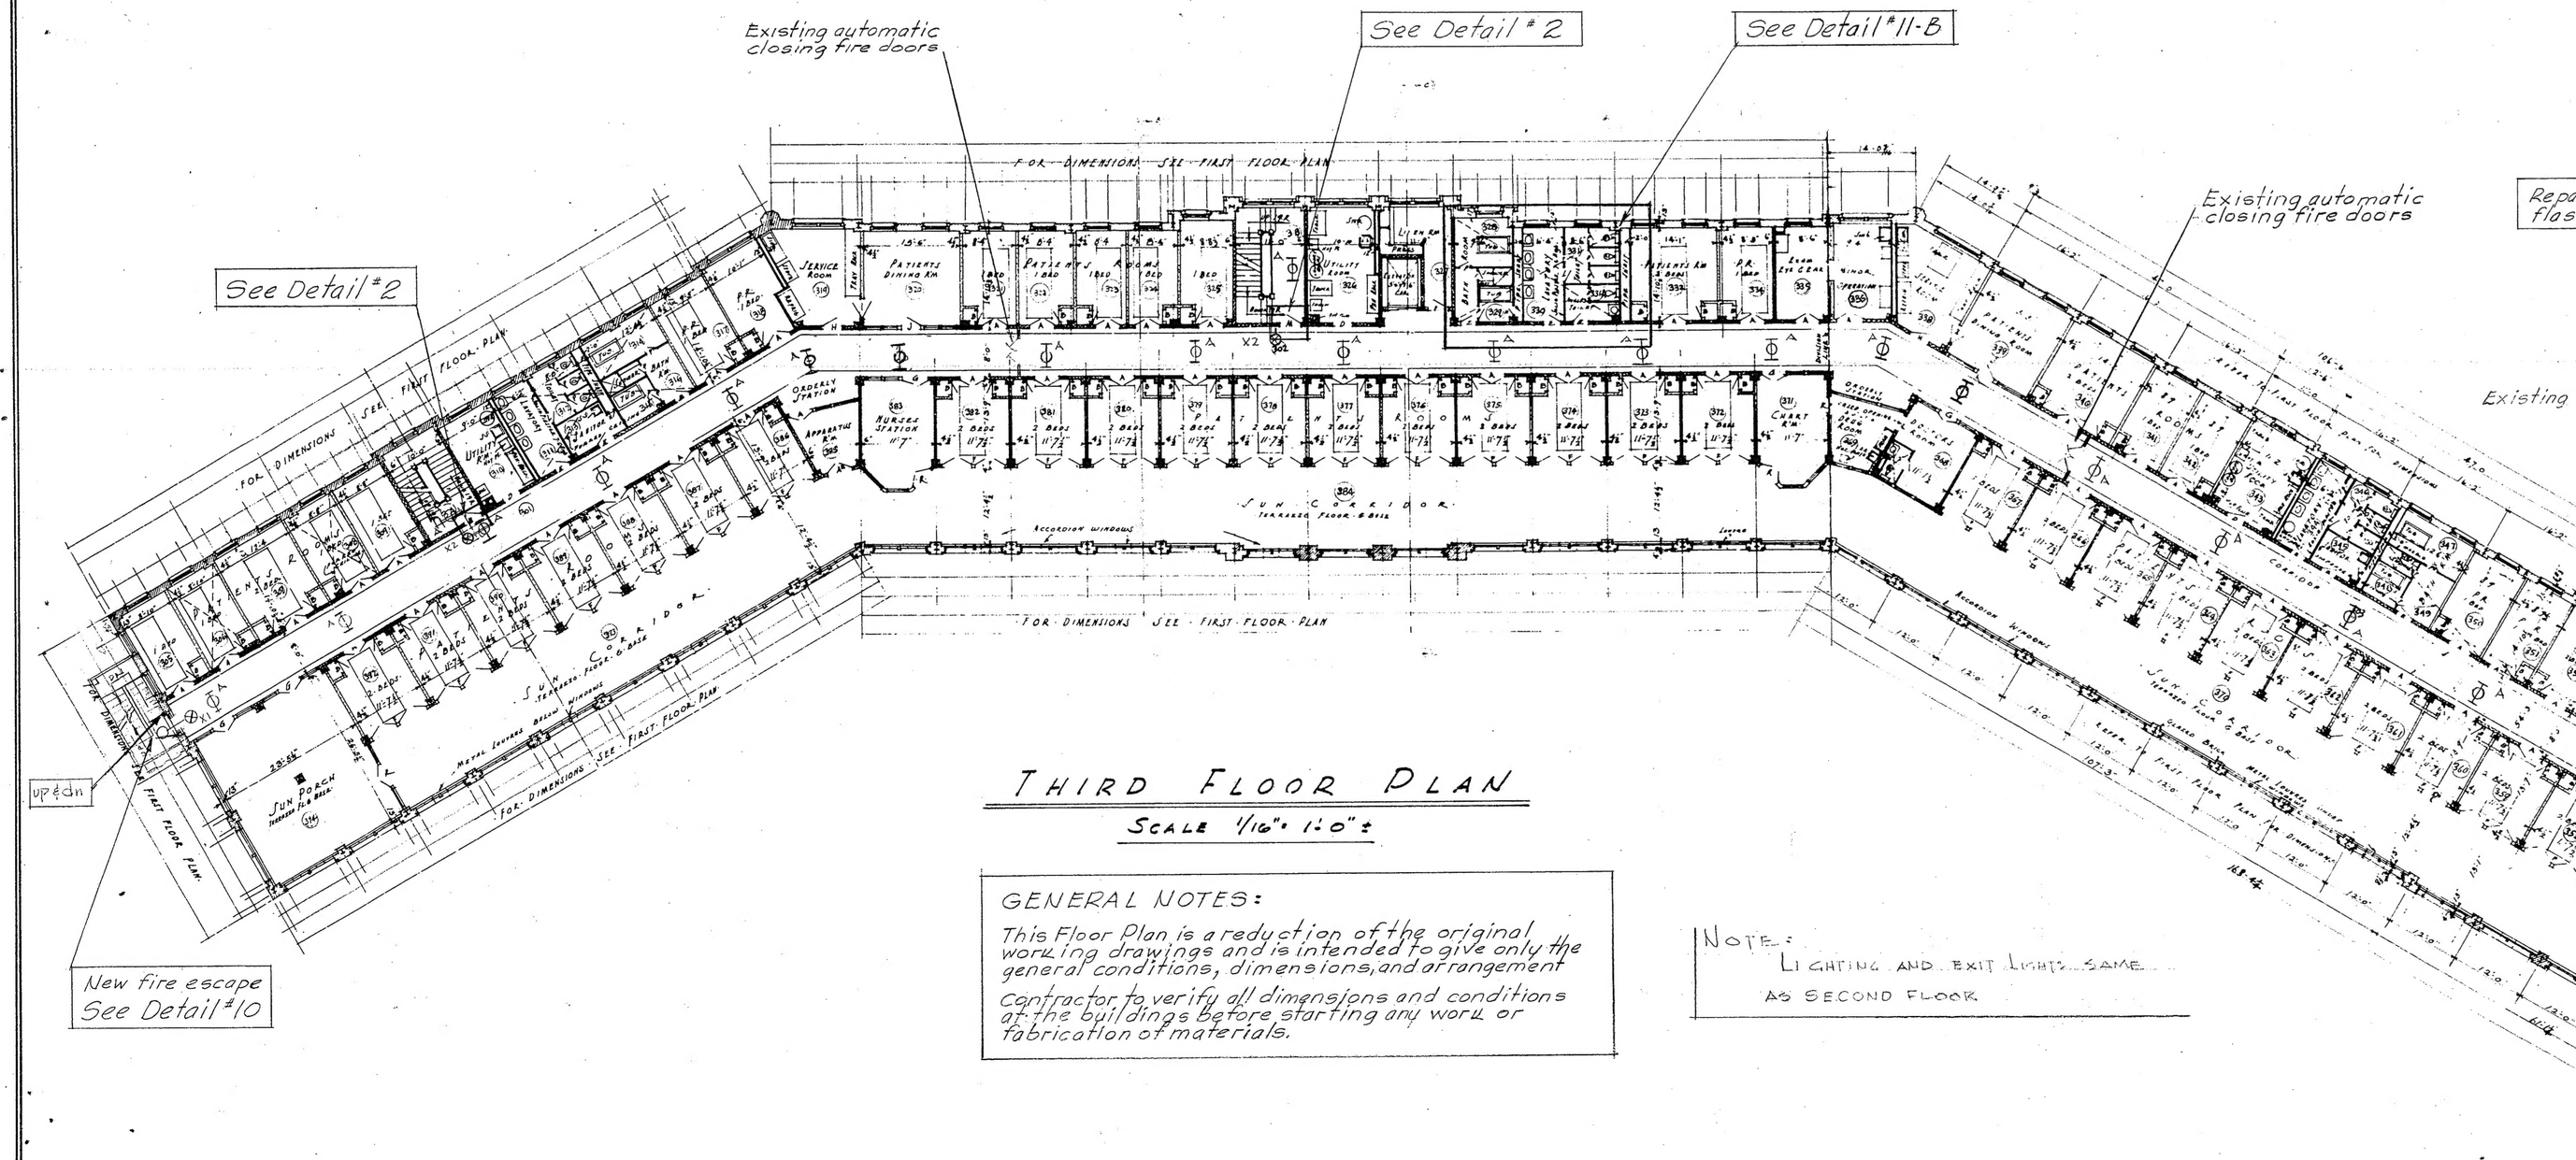

THIRD FLOOR PLAN

SCALE 1/16"=1'-0"

GENERAL NOTES:

This Floor Plan is a reduction of the original working drawings and is intended to give only the general conditions, dimensions, and arrangement.

Contractor to verify all dimensions and conditions at the buildings before starting any work or fabrication of materials.

NOTE:
LIGHTING AND EXIT LIGHTS SAME AS SECOND FLOOR

APPROVED BY _____ EXECUTIVE ASSISTANT COMMISSIONER OF FINANCE DATE 9-11-62

APPROVED BY _____ CHIEF OF ENGINEER'S STAFF DATE 9-13-62

WAVERLY HILLS SENIOR CITIZENS CENTER
U.S. 31W - JEFFERSON COUNTY, KY.
FOR
DEPARTMENT OF FINANCE
COMMONWEALTH OF KENTUCKY

MADE BY	SCALE		DATE
R.W.L.	AS SHOWN	MAIN HOSPITAL BUILDING THIRD FLOOR PLAN & DETAILS	9-7-62

REVISIONS

SHEET NO. 3

T.D. LUCKETT - J.D. FARLEY REGISTERED NOS. 135-151 COMMONWEALTH OF KENTUCKY ARCHITECTS

LUCKETT & FARLEY
INCORPORATED
ARCHITECTS
9th FLOOR · WASHINGTON BLDG.
LOUISVILLE 2, KENTUCKY
E. R. RONALD & ASSOCIATES
CONSULTING ENGINEERS